FilmL.A., Inc.
6255 W Sunset Blvd, 12th Floor
Hollywood, CA 90028
t: (213)977-8600 - f: (213)977-8601
www.filmla.com

Summary Information

Permit No: F00150555-A **Type of Permit:** FILMING **Release Date:** 04/08/2019

Production Company BAXTERS PRODUCTIONS LLC

Insured Company Name BAXTERS PRODUCTIONS LLC
Contact Phone No. 1 703-599-2204
Contact Phone No. 2
Fax
Address 8111 BEVERLY BLVD., SUITE 201
LOS ANGELES, California 90028

Production Title THE BAXTERS

Type of Production TV Webisode/Mobisode/Podcast

Producer Dominic Ottersbach

Director Tony Mitchel

1st AD Carley Sturgeon

Production Manager Dominic Ottersbach

FilmL.A. Coordinator Brian Palmert

Location Manager William Clark Coit III
Primary Phone Mobile - 310-210-7878
Secondary Phone

Location Assistant Beth Convery
Primary Phone Mobile - 310-925-0834
Secondary Phone

Fees

Posting 1200	$552.00
Notification Charge	$170.00
LA CITY LANE AND STREET CLOSURE FEE	$312.00
FILMLA NON-REFUNDABLE FILM PERMIT RIDER FEE	$109.00

Total Permit Fee $1,143.00

Number of Locations 1

NOT A PERMIT

FilmL.A., Inc.
6255 W Sunset Blvd, 12th Floor
Hollywood, CA 90028
t: (213)977-8600 - f: (213)977-8601
www.filmla.com

Summary Information — Location

Permit Number	F00150555-A	**Location Manager**	William Clark Coit III
Production Company	BAXTERS PRODUCTIONS LLC	Primary Phone	Mobile - 310-210-7878
Insured Company	BAXTERS PRODUCTIONS LLC	Secondary Phone	
Production Title	THE BAXTERS		

Location Address 3rd St & Swall Dr, Los Angeles, CA, 90048

Location Type Street

Film Dates 4/9/2019 - 4/11/2019 00:00 - 00:00 3 days

Open or Closed to the Public Open

Generic Conditions
Community Survey Obtained
Equipment staging and vehicles may park on one side of the street only.
Must Maintain 5' Clearance on Sidewalks/Walkways
No cast or crew parking on area streets
No interference with merchant activity.
No interference with vehicular or pedestrian traffic
No stopping or setting up in front of merchants or residents without prior approval

Please see attached document 3rd St btwn La Peer Dr Clark Dr SS curb - Baxters.pdf

Equipment on Location

Type	Quantity
Cube Trucks	2
Generator	1
Portable restrooms	2
Stakebed Trucks	2
Trailers	3
Vans	3

Personnel on Location

Type	Quantity
Crew	15
Off-Duty/Retired LAPD Officer(s)	1

Filming Activities For posting only;

Jurisdiction **Political:** Los Angeles City - Council District 05 **Police:** Los Angeles Police Department **Fire:** Los Angeles City

Approvals

LOS ANGELES CITY POLICE DEPARTMENT	Gabriel Aleman
FILML.A. CLOSURES	Adrian Fayad
LOS ANGELES CITY DEPARTMENT OF PUBLIC WORKS	Vanessa Martin

Coordinator Note RIDER A RELEASES LOCATION

NOT A PERMIT

FilmL.A., Inc.
6255 W Sunset Blvd, 12th Floor
Hollywood, CA 90028
t: (213)977-8600 - f: (213)977-8601
www.filmla.com

Summary Information — Location

Permit Number	F00150555-A	**Location Manager**	William Clark Coit III
Production Company	BAXTERS PRODUCTIONS LLC	Primary Phone	Mobile - 310-210-7878
Insured Company	BAXTERS PRODUCTIONS LLC	Secondary Phone	
Production Title	THE BAXTERS		

Parking

Base Camp
Location Type : Filming Location

Crew Parking
Location Type : Filming Location

Posting "No Parking" signs E/S SWALL DR., 3RD ST - BURTON WAY
S/S 3RD ST., LA PEER DR - S. CLARK DR

Approximate Footage 901 - 1200 **Log Number** 237607

Date(s) 4/9/2019 to 4/9/2019 **Time(s)** 18:00 to 06:00

Posting "No Parking" signs E/S SWALL DR., 3RD ST - BURTON WAY
S/S 3RD ST., LA PEER DR - S. CLARK DR

Approximate Footage 901 - 1200 **Log Number** 237608

Date(s) 4/10/2019 to 4/11/2019 **Time(s)** 00:00 to 00:00

Lane / Full Closure S/S CURB LANE CLOSURE OF 3RD ST., LA PEER DR - S. CLARK DR (FROM 6PM ON 4/9 UNTIL 10PM ON 4/11)

Approximate Footage 0 - 300

Date(s) 4/9/2019 to 4/11/2019 **Time(s)** 18:00 to 22:00

NOT A PERMIT

Permit #Q01505555-A

W4-2(RT) W20-1 W20-5 W1-6 (L) C30(CA) R3-7

TRAFFIC CONE

TYPE I W/ SIGN

HIGH LEVEL WARNING DEVICE

FLASHING ARROW SIGN (FAS)

ALL TRAFFIC CONTROL WILL BE INSTALLED TO MEET OR EXCEED THE LATEST CA-MUTCD MINIMUM REQUIREMENTS

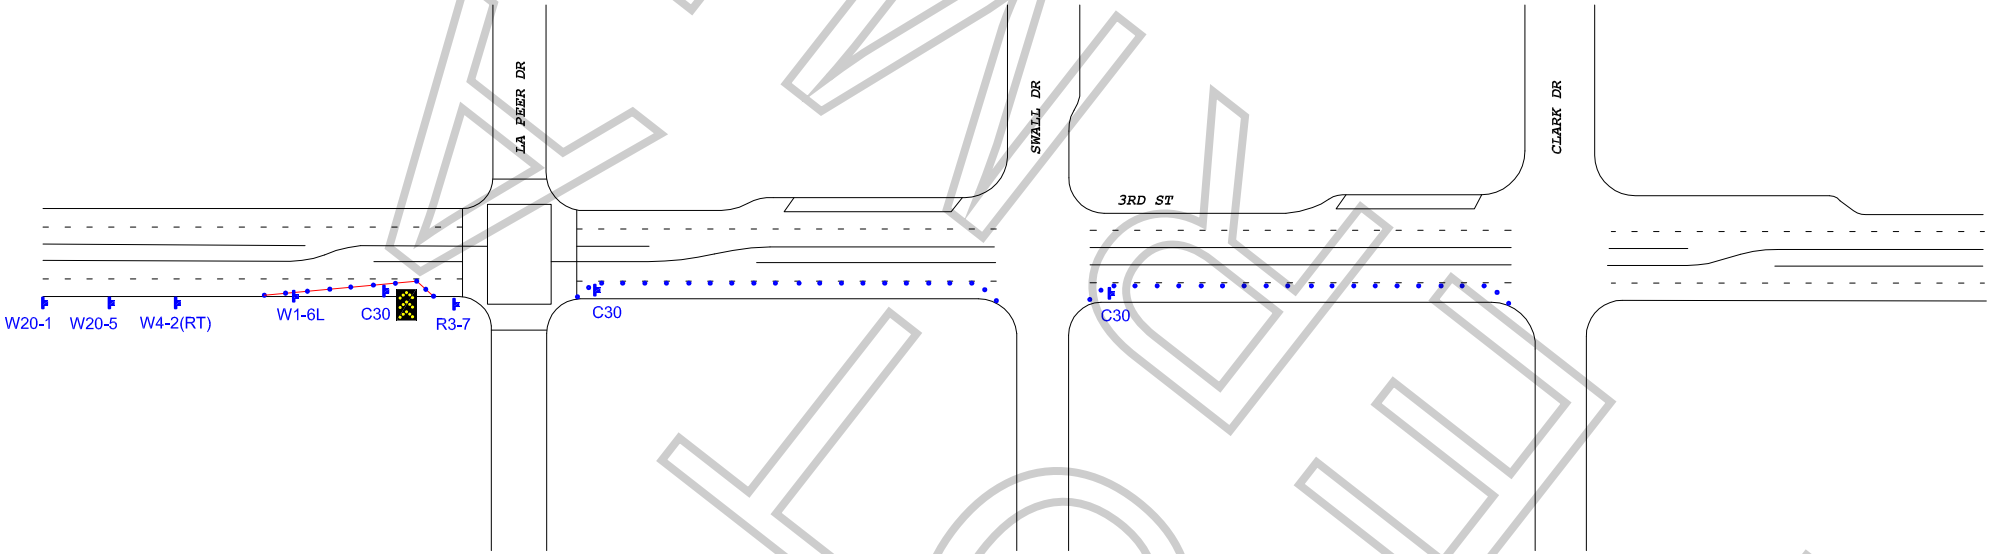

KINGZONE

WORK ZONE TRAFFIC CONTROL PLAN
GENERAL NOTES

1. DATE/TIME: 4-9-19 FROM 18:00 HOURS TO 4-11-19 22:00 HOURS.

2. ALL SIGNING, STRIPING, AND TRAFFIC CONTROL DEVICES SHALL CONFORM TO THE (CURRENT) STATE OF CALIFORNIA DEPARTMENT OF TRANSPORTATION (CALTRANS) STANDARD PLANS AND STANDARD SPECIFICATIONS, CALIFORNIA MUTCD, AND ANY ADDENDUMS THERETO, AND AS SHOWN ON THESE PLANS, SYMBOLS AND ABBREVIATIONS USED ARE SHOWN ON CALTRANS STANDARD PLANS.
3. THERE WILL BE NO INTERFERENCE WITH TRAFFIC SIGNALS OR CROSSWALKS.
4. CONES WILL BE 28" MINIMUM HEIGHT AND HAVE REFLECTORIZED SLEEVES FOR NIGHT WORK.
5. POLICE WILL DIRECT TRAFFIC IF NECESSARY.

TCP FOR:	BAXTERS PRODUCTIONS, LLC: "BAXTERS"
LOCATION:	S/S CURB LANE - 3RD ST FROM LA PEER DR TO CLARK DR LOS ANGELES, CALIFORNIA
CONTACT:	WILLIAM COIT PH# 310-210-7878
	JCL TRAFFIC SERVICES (213) 622-9775 C31-CA Lic # 805357
DATE / REVISIONS	DRAFTER: MARIO MENJIVAR
	SCALE: N.T.S.
	FILM LA: BP